



VILLAGE OF DEPUE
LEAD SERVICE LINE REPLACEMENT
BUREAU COUNTY, ILLINOIS
2026

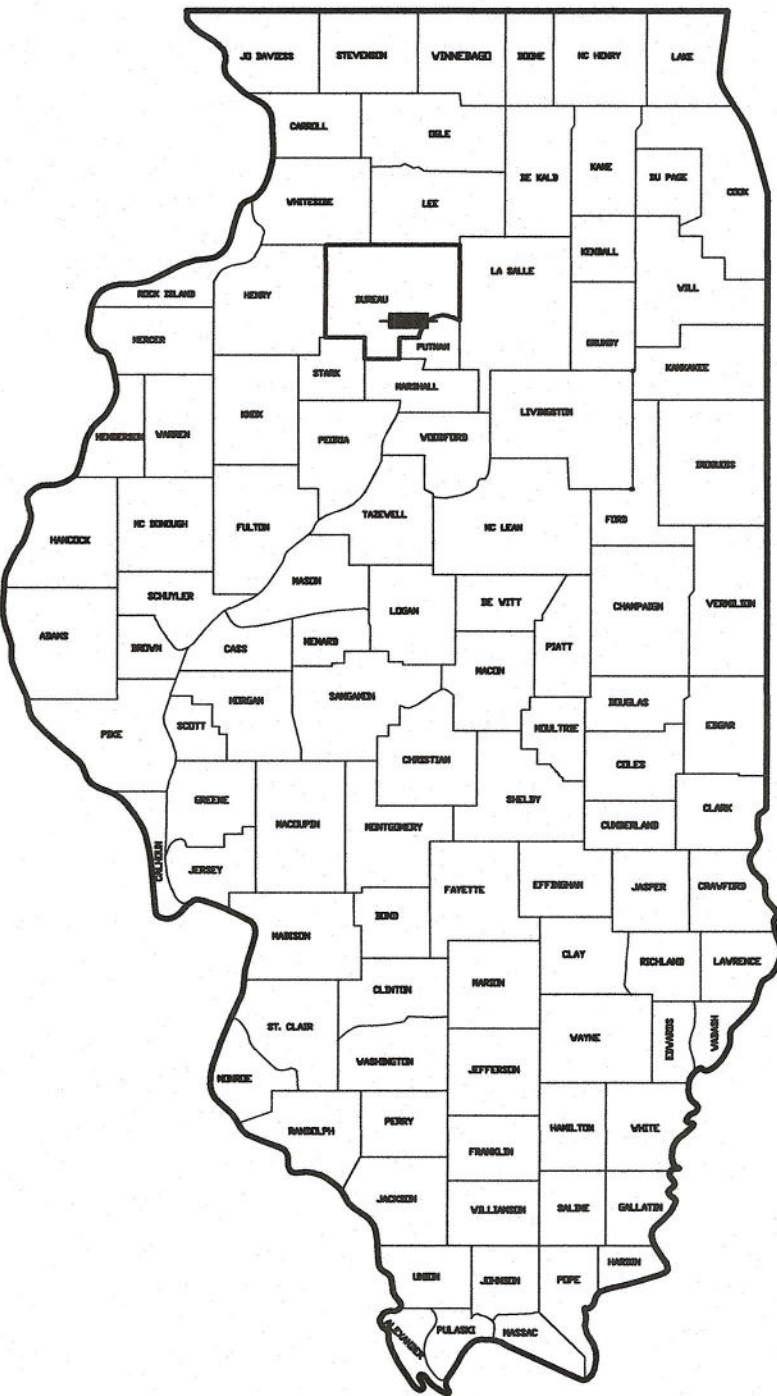

LOCATION OF PROJECT INDICATED THUS: —

INDEX OF SHEETS

1. COVER SHEET
2. NOTES
3. KEY MAP
4. PLAN SHEET 1
5. PLAN SHEET 2
6. PLAN SHEET 3
7. PLAN SHEET 4
8. PLAN SHEET 5
9. PLAN SHEET 6
10. PLAN SHEET 7
11. PLAN SHEET 8
12. PLAN SHEET 9
13. PLAN SHEET 10
14. PLAN SHEET 11
15. PLAN SHEET 12
16. PLAN SHEET 13
17. PLAN SHEET 14
18. PLAN SHEET 15
19. PLAN SHEET 16
20. PLAN SHEET 17
21. PLAN SHEET 18

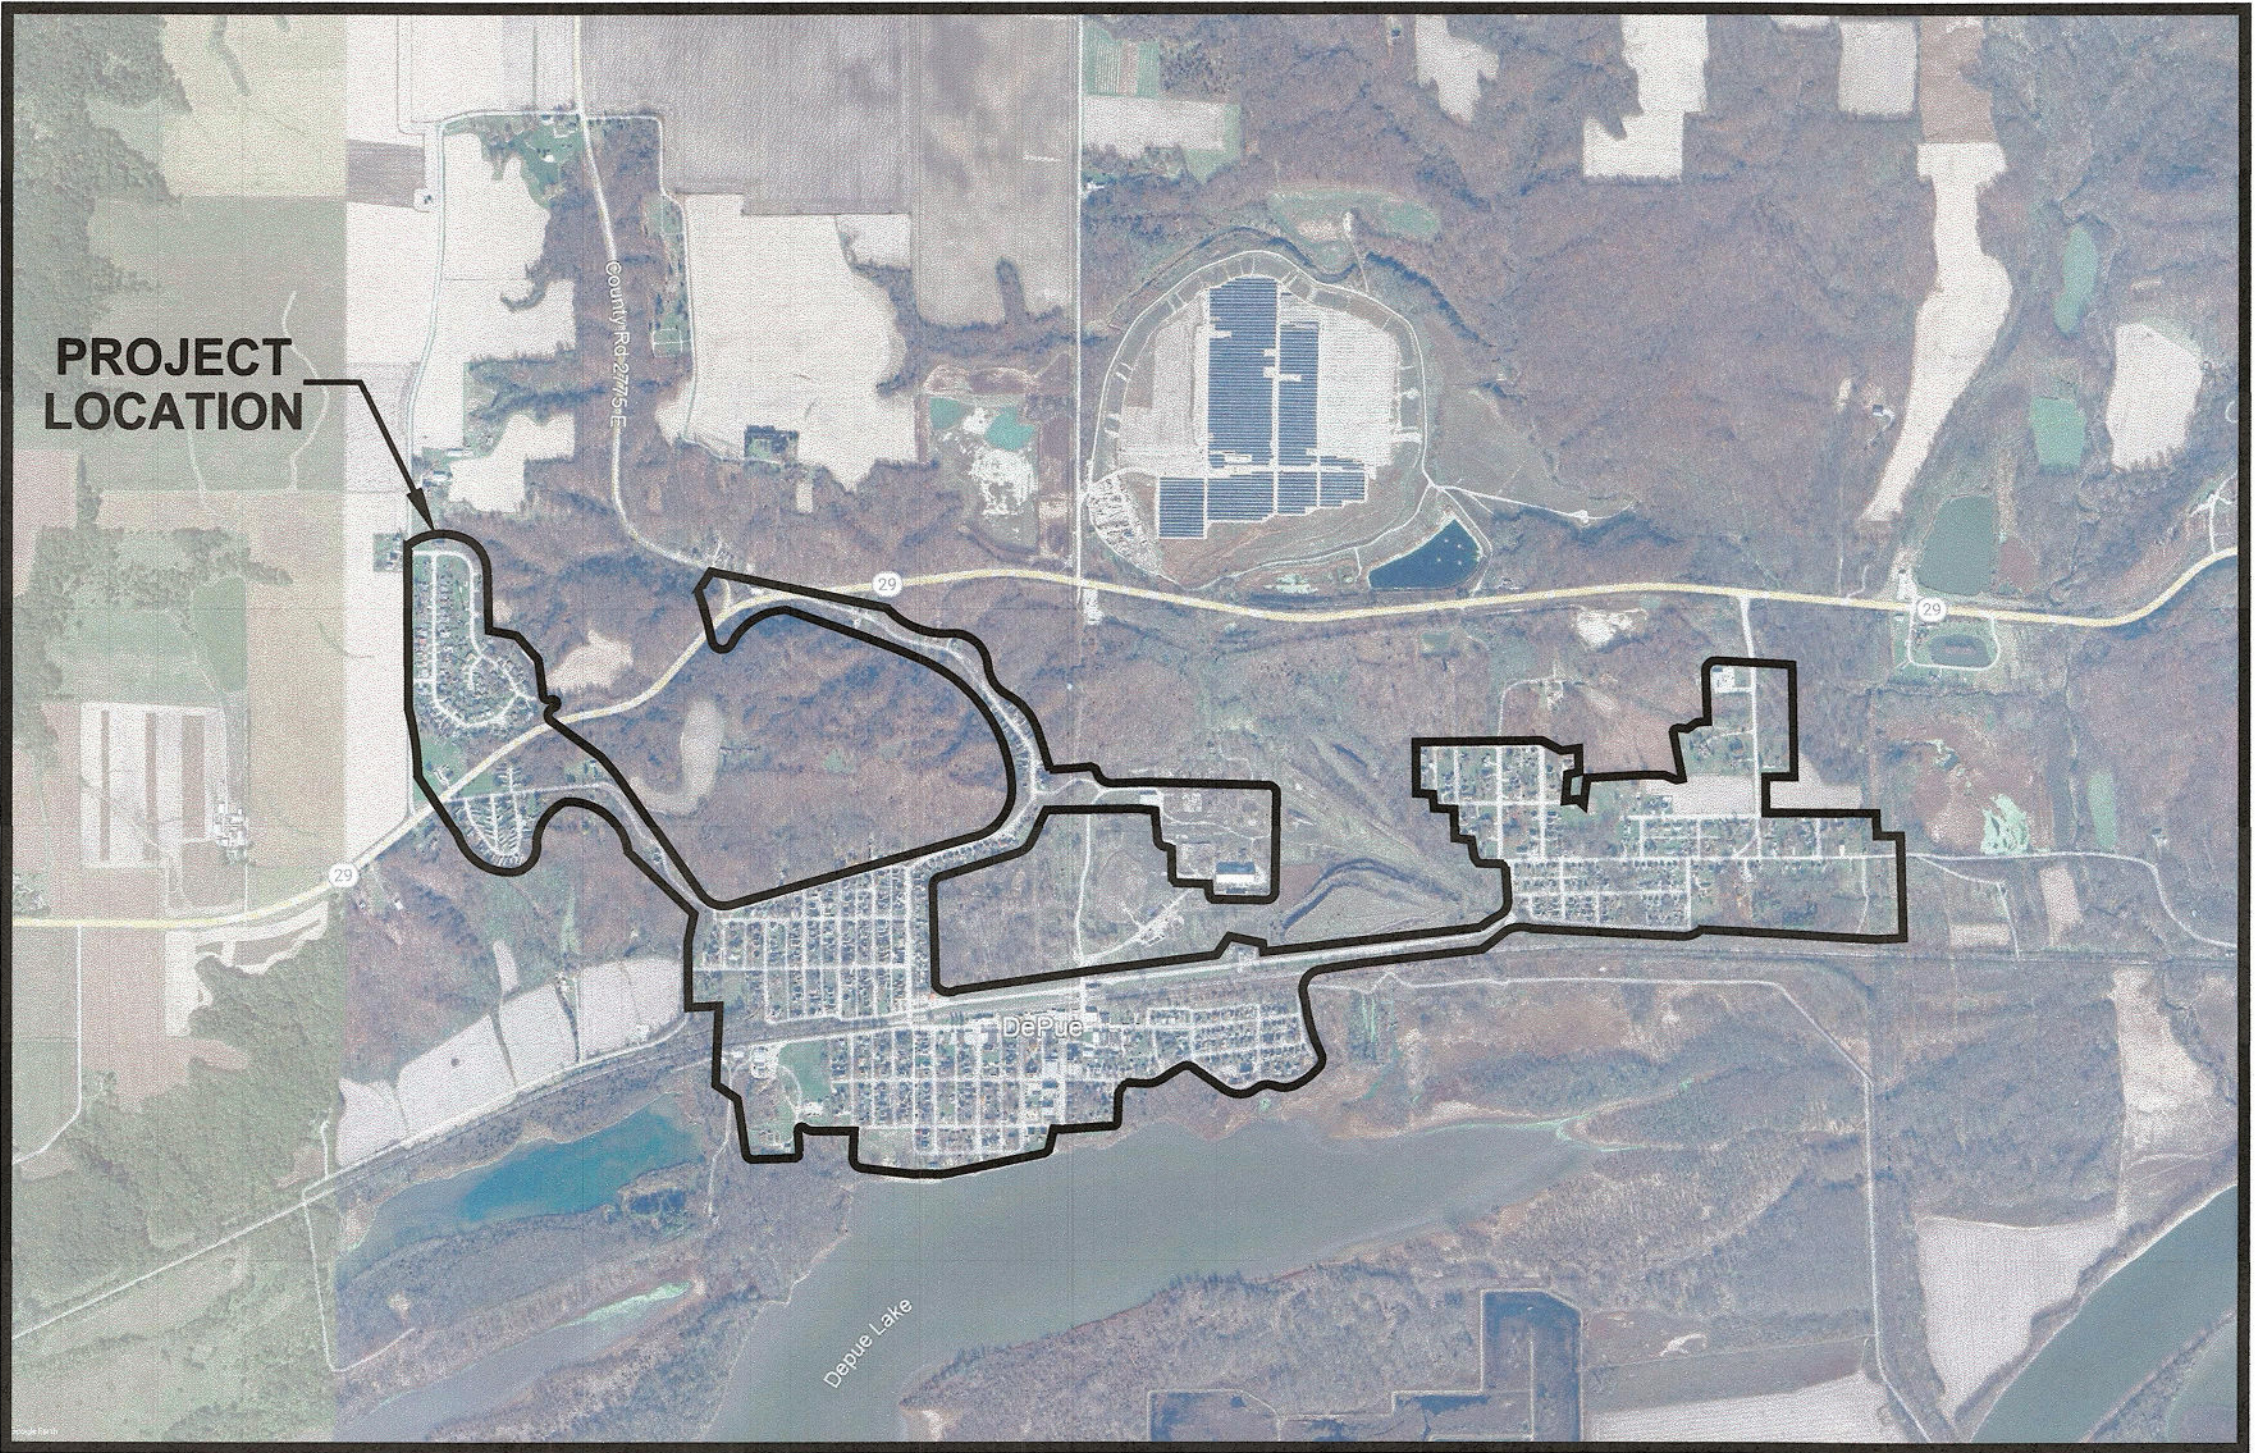

LOCATION MAP

VILLAGE OFFICIALS

MAYOR: DANIEL HOFFERT



VILLAGE BOARD: JACOB HOFFERT
LIZ BEZELY
SCOTT WERKAU
WILLIAM LAICOFF
TANYA MISCEVIC
GILBERT MORENO

VILLAGE ATTORNEY: JACOB FROST

VILLAGE CLERK: TIFFANY TORRI

VILLAGE ENGINEER:
CHAMLIN & ASSOCIATES, INC.
4152 PROGRESS BOULEVARD
PERU, IL. 61354
PHONE: (815) 223-3344
FAX: (815) 223-3348

UTILITY SERVICE	CONTACT
WATER	VILLAGE OF DEPUE WATER DEPARTMENT
ELECTRICAL POWER	AMEREN IP
NATURAL GAS	AMEREN IP
TELEPHONE	FRONTIER
CABLE	COMCAST
SANITARY SEWER	VILLAGE OF DEPUE SEWER DEPARTMENT

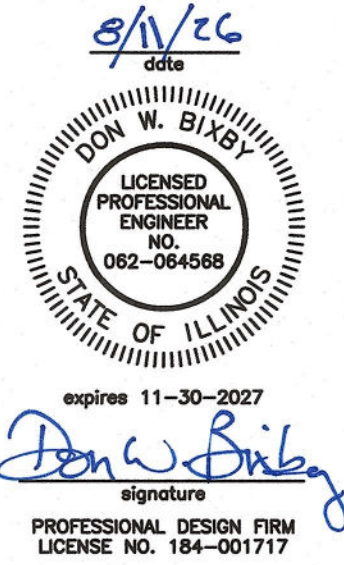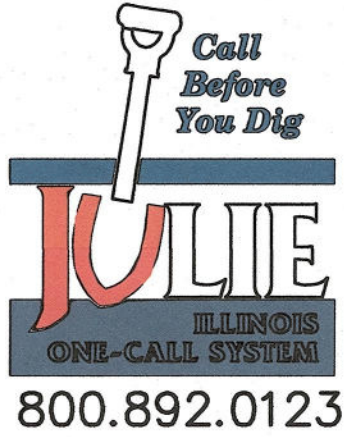

PERU
OTTAWA MORRIS
ILLINOIS

DRAWN BY: FDAP	REVISIONS			
	LEVEL	BY	DATE	DESCRIPTION
CHECKED BY: RDL				
DATE: 03/2024				

BIDDING
PLANS

CURRENT AS OF: 08/10/2026	
SCALE: AS NOTED	SHEET 1
FILE NO.: 9990.02 Y-	OF 21

CHAMLIN & ASSOCIATES, INC. © 2026
Drawing Name: G:\Users\G9990-02_DePue_Lead Service Line Replacement Design\CAD\002-NOTES.dwg
Last Modified: Tuesday, August 11, 2026 11:25:42 AM
Plotted On: Tuesday, August 11, 2026 2:02:25 PM
by: Jonathan Covert

SPECIFICATIONS, STANDARDS, AND SPECIAL PROVISIONS

ALL CONSTRUCTION SHALL BE DONE IN ACCORDANCE WITH THE "STANDARD SPECIFICATIONS FOR ROAD AND BRIDGE CONSTRUCTION" ADOPTED JANUARY 1, 2022; THE "SUPPLEMENTAL SPECIFICATIONS AND RECURRING SPECIAL PROVISIONS", ADOPTED JANUARY 1, 2023; THE LATEST EDITION OF THE "ILLINOIS MANUAL ON UNIFORM TRAFFIC CONTROL DEVICES FOR STREETS AND HIGHWAYS"(MUTCD), "THE STANDARD SPECIFICATIONS FOR WATER AND SEWER MAIN CONSTRUCTION IN ILLINOIS" LATEST EDITION, THE "DETAILS" IN THE PLANS AND THE "SPECIAL PROVISIONS" INCLUDED IN THE CONTRACT DOCUMENTS.

ALL WORK SHALL BE PREFORMED IN ACCORDANCE WITH APPLICABLE LAWS AND GOVERNMENT AGENCY REGULATIONS AND RULES; AUTHORITIES HAVING JURISDICTION; OSHA REGULATIONS AND RULES; AND ANY APPLICABLE RULES AND REGULATIONS OF THE STATE OF ILLINOIS OR GRUNDY COUNTY AGENCIES. FURTHERMORE, AND AS RELATED TO THE WORK, THE CONTRACTOR SHALL GIVE NOTICES AND COMPLY WITH APPLICABLE LAWS, ORDINANCES, RULES, REGULATIONS, AND LAWFUL ORDERS OF ALL PUBLIC AUTHORITIES BEARING ON THE SAFETY OF PERSONS OR PROPERTY OR THEIR PROTECTION FROM DAMAGE, INJURY OR LOSS.

ANY REFERENCE TO STANDARDS THROUGHOUT THE PLANS OR SPECIAL PROVISIONS SHALL BE INTERPRETED AS THE LATEST IDOT STANDARD.

ALL TRAFFIC CONTROL AND OTHER ADVISORY SIGNS NEEDED FOR CONSTRUCTION ARE TO BE FURNISHED BY THE CONTRACTOR IN ACCORDANCE WITH SECTION 700 OF THE STANDARD SPECIFICATIONS.

UTILITIES

THE CONTRACTOR SHALL COOPERATE WITH THE VILLAGE IN ANY UNDERGROUND UTILITY CONSTRUCTION WHICH THE VILLAGE MAY WANT TO PLACE DURING THE CONTRACTOR'S OPERATIONS.

THE CONTRACTOR SHALL BE RESPONSIBLE FOR CONTACTING THE OWNER OF ALL EXISTING FACILITIES SO THAT THE UTILITIES AND THEIR APPURTENANCES MAY BE LOCATED AND ADJUSTED OR MOVED, IF NECESSARY, PRIOR TO THE START OF CONSTRUCTION OPERATIONS. THE CONTRACTOR SHALL COOPERATE WITH ALL UTILITY OWNERS AS PROVIDED FOR IN THE STANDARD SPECIFICATIONS.

THE LOCATIONS OF EXISTING DRAINAGE STRUCTURES, STORM AND SANITARY SEWERS, WATER SERVICE LINES AND OTHER UTILITY LINES ARE APPROXIMATE, AND THE VILLAGE DOES NOT GUARANTEE THEIR ACCURACY. THEIR EXACT HORIZONTAL AND VERTICAL LOCATIONS ARE TO BE DETERMINED IN THE FIELD BY THE CONTRACTOR AT HIS OWN EXPENSE.

THE CONTRACTOR SHALL BE RESPONSIBLE FOR THE PROTECTION OF ALL UNDERGROUND OR SURFACE UTILITIES. THE CONTRACTOR SHALL NOT BE SHOWN ON THE PLANS. ANY UTILITY THAT IS DAMAGED DURING CONSTRUCTION SHALL BE REPAIRED OR REPLACED TO THE SATISFACTION OF THE ENGINEER OR THE VILLAGE. THIS WORK SHALL BE AT THE CONTRACTORS EXPENSE.

COORDINATION OF ALL UTILITY WORK INVOLVED IN THE CONSTRUCTION AREA WILL BE DISCUSSED AT THE PRECONSTRUCTION CONFERENCE.

BEFORE STARTING ANY EXCAVATION, THE CONTRACTOR SHALL CALL "JULIE" AT 800-892-0123 FOR FIELD LOCATIONS OF BURIED ELECTRIC, TELEPHONE, GAS AND CABLE TELEVISION FACILITIES. (48 HOURS NOTIFICATION IS REQUIRED.)

STAKING

THE CONTRACTOR SHALL PROTECT AND CAREFULLY PRESERVE ALL SECTION OR SUBSECTION MONUMENTS OR PROPERTY OR REFERENCE MARKERS UNTIL THE VILLAGE, HIS AGENT OR AN AUTHORIZED SURVEYOR HAS WITNESSED OR OTHERWISE REFERENCED THEIR LOCATIONS.

ALL RADII FOR PROPOSED CURB AND GUTTER ARE TO THE EDGE OF PAVEMENT UNLESS OTHERWISE NOTED, AND SHALL BE AS INDICATED ON THE PLANS, ELEVATIONS SHOWN AT POINT OF CURVE, ETC. IS EDGE OF PAVEMENT UNLESS OTHERWISE NOTED.

ALL OFFSET LOCATIONS GIVEN ON THE DETAILED PLANS FOR STRUCTURES, ETC., ARE FROM THE PROPOSED BASE LINE OF CONSTRUCTION.

MISCELLANEOUS

ACCESS: THE CONTRACTOR SHALL PROVIDE ACCESS TO ABUTTING PROPERTY AT ALL TIMES DURING THE CONSTRUCTION OF THIS PROJECT. EXCEPT FOR PERIODS OF SHORT DURATION.

DIMENSIONS: IT SHALL BE THE CONTRACTOR'S RESPONSIBILITY TO VERIFY ALL DIMENSION AND CONDITIONS EXISTING IN THE FIELD PRIOR TO ORDERING MATERIALS AND BEGINNING CONSTRUCTION.

ALL SAWCUTTING SHALL BE INCLUDED IN THE UNIT COST OF THE ASSOCIATED ITEMS AND SHALL BE PERFORMED PRIOR TO BEGINNING REMOVAL. ANY ITEMS OF WORK REMOVED PRIOR TO SAWCUTTING WILL NOT BE MEASURED FOR PAYMENT.

PAVEMENT GRADES: THE ELEVATIONS INDICATED ON THE PLANS ARE FINISHED GRADES OF PROPOSED PAVEMENT OF SURFACE COURSE, UNLESS OTHERWISE INDICATED.

BARRICADES: THE CONTRACTOR SHALL PROVIDE AND INSTALL TWO (2) WEIGHTED SAND BAGS ON EACH TYPE I OR TYPE II BARRICADE USED. (ONE (1) WEIGHTED SAND BAG ACROSS EACH BOTTOM RAIL.)

RELOCATING EXISTING SIGNS: EXISTING SIGNS WHICH ARE IN CONFLICT WITH PROPOSED IMPROVEMENTS SHALL BE REMOVED AND REINSTALLED UPON COMPLETION OF CONFLICTING IMPROVEMENTS IN ACCORDANCE WITH THE ILLINOIS DEPARTMENT OF TRANSPORTATION "MANUAL OF UNIFORM TRAFFIC CONTROL DEVICES". THE COST ASSOCIATED FOR THIS WORK SHALL BE CONSIDERED INCIDENTAL TO THE COST OF THE CONTRACT.

ANY EXISTING PAVEMENT DAMAGED BY THE CONTRACTOR DURING THE CONSTRUCTION SHALL BE REPLACED/REPAIRED BY THE CONTRACTOR AT HIS/HERS OWN EXPENSE TO THE SATISFACTION OF THE ENGINEER WITH NO ADDITIONAL COMPENSATION TO THE CONTRACTOR.

ALL TRANSITIONS IN CURB HEIGHT SHALL OCCUR OVER 6 FEET ALONG CURB LINE. AT LOCATIONS WHERE CURB TERMINATES, THE LAST 1 FOOT SHALL BE DEPRESSED. DEPRESSED CURB SHALL ALSO BE AT LOCATIONS SHOWN ON THE PLANS AND AS DIRECTED BY THE ENGINEER.

SITE OBJECTS: REMOVAL AND REPLACEMENT OF MISCELLANEOUS PARKWAY IMPROVEMENTS INCLUDING LANDSCAPE TIMBERS, FENCES, FENCE POSTS, PLANTERS, VEGETATION, ETC., WITHIN R.O.W. LIMITS SHALL BE INCIDENTAL TO THE CONTRACT.

MAILBOXES WHICH ARE IN CONFLICT WITH PROPOSED IMPROVEMENTS SHALL BE REMOVED, TEMPORARILY RELOCATED, AND REPLACED UPON COMPLETION OF THE PROPOSED IMPROVEMENTS AS DIRECTED BY THE ENGINEER. THIS WORK SHALL BE CONSIDERED INCIDENTAL TO THE CONTRACT.

GENERAL NOTES

THE OWNER, THE VILLAGE OF DEPUE SHALL BE NOTIFIED IN WRITING AT LEAST (3) FULL WORKING DAYS PRIOR TO COMMENCEMENT OF CONSTRUCTION.

THE CONTRACTOR SHALL PROVIDE ALL NECESSARY PROTECTION FOR EXISTING UTILITIES IN CONFORMANCE WITH THE AFFECTED UTILITY COMPANIES REQUIREMENTS AS MAY BE REQUIRED TO PERFORM THE WORK OF THIS CONTRACT.

BEFORE BEGINNING CONSTRUCTION, THE CONTRACTOR SHALL VERIFY THE LINE AND GRADES SHOWN ON THE CONTRACT DRAWINGS. IF THERE ARE ANY DISCREPANCIES FROM WHAT IS SHOWN ON THE CONTRACT DRAWINGS, THE CONTRACTOR SHALL IMMEDIATELY REPORT SAME TO THE OWNER PRIOR TO PERFORMING WORK. CONTRACTOR SHALL BE RESPONSIBLE FOR COORDINATION OF WORK AS REQUIRED.

ALL ELEVATIONS SHOWN ON THE CONTRACT DRAWINGS ARE NAVD '88.

THE CONTRACT DOCUMENTS ARE NOT INTENDED TO SHOW EVERY AND ALL DETAILS OF WORK TO BE PERFORMED OR EQUIPMENT TO BE SUPPLIED. THE INTENT OF THE CONTRACT DOCUMENTS IS TO ILLUSTRATE THE CONCEPTUAL DESIGN AND LAYOUT. THE CONTRACTOR SHALL BE KNOWLEDGEABLE AND REGULARLY ENGAGED IN THE TYPE OF WORK DESCRIBED BY THESE CONTRACT DOCUMENTS, AND SHALL BE RESPONSIBLE FOR UNDERSTANDING THEIR INTENT. ANY WORK TO BE PERFORMED OR ITEM OF EQUIPMENT TO BE SUPPLIED WHICH IS NOT SPECIFICALLY CALLED FOR BY THESE CONTRACT DOCUMENTS BUT WHICH IS NECESSARY TO PROVIDE A COMPLETE AND SUCCESSFUL WORKING SYSTEM SHALL BE INCLUDED IN THE CONTRACTOR'S SCOPE OF WORK AT NO ADDITIONAL COST TO THE OWNER.

THE WORK PERFORMED UNDER THIS CONTRACT SHALL IN NO WAY INTERFERE WITH THE NORMAL OPERATION OF ANY EXISTING UTILITY SERVICE. THE CONTRACTOR SHALL FURNISH ALL NECESSARY ITEMS OF EQUIPMENT REQUIRED TO MAINTAIN SUCH NORMAL OPERATION AT NO ADDITIONAL COST TO THE OWNER. THE COST ASSOCIATED FOR THIS WORK SHALL BE CONSIDERED INCIDENTAL TO THE COST OF THE CONTRACT.

ORIENTATION OF PIPING, CONDUITS, EQUIPMENT, ETC. MAY VARY. CONTRACTOR TO COORDINATE SAME WITH THE OWNER.

CERTAIN INFORMATION SHOWN ON THESE DRAWINGS HAS BEEN OBTAINED FROM DRAWINGS OF RECORD. CONTRACTOR SHALL VERIFY SUCH INFORMATION PRIOR TO ACTUAL START OF WORK. WHERE DISCREPANCIES ARE DISCOVERED THE CONTRACTOR SHALL IMMEDIATELY NOTIFY THE OWNER'S REPRESENTATIVE. FAILURE BY THE CONTRACTOR TO IMMEDIATELY NOTIFY THE OWNER'S REPRESENTATIVE OF SUCH DISCREPANCIES SHALL RESULT IN THE CONTRACTOR BEARING THE FULL BURDEN OF ALL RISKS/COSTS ATTRIBUTED TO THE DISCOVERED DISCREPANCY.

SOIL EROSION PROTECTION SHALL BE IN ACCORDANCE WITH IEPA STANDARDS AND SPECIFICATIONS FOR SOIL EROSION AND SEDIMENT CONTROL. ALL DISTURBED AREAS (NOT IMPERVIOUS IN NATURE) SHALL BE FINE GRADED, TOP SOIL RESTORED (MIN 6 INCHES) AND SEED/MULCH APPLIED UNLESS OTHERWISE SPECIFIED ON THE PLANS.

PAY ITEMS IN THE SUMMARY OF QUANTITIES HAVE BEEN ESTIMATED. IF, IN THE ENGINEER'S OPINION, THE WORK IS NOT REQUIRED, THE ITEM WILL BE DEDUCTED FROM THE CONTRACT AND NO ADDITIONAL COMPENSATION WILL BE ALLOWED.

GENERAL NOTES

SEWER TESTING AND ACCEPTANCE: ALL NEW SEWERS AND MANHOLES SHALL BE TESTED FOR LEAKAGE AND DEFLECTION IN ACCORDANCE WITH THE STANDARD SPECIFICATIONS FOR WATER & SEWER MAIN CONSTRUCTION IN ILLINOIS. ALL SEWER PIPING SHALL BE TESTED FOR LEAKAGE BY MEANS OF A LOW PRESSURE AIR TEST. ALL PVC SEWER PIPING SHALL BE TESTED FOR DEFLECTION BY MEANS OF THE 5% DEFLECTION TEST IN ACCORDANCE WITH ASTM D3034. DEFLECTION TESTING SHALL NOT BE PERFORMED SOONER THAN 30 DAYS AFTER INSTALLATION IS COMPLETE.

THE WATER MAIN PIPE SHALL BE PVC AND OF THE DIAMETER SPECIFIED ON THE PLANS. THE PIPE SHALL MEET THE REQUIREMENTS OF ASTM D2241 AND CONFORMING TO NSF STANDARD 14 AND BE DESIGNATED CLASS 12454C (PVC1220) IN CONFORMANCE WITH ASTM D1784. THE PIPE SHALL BE RATED AT 160 PSI OR GREATER AT 73.4°F. THE STANDARD DIMENSION RATIO (SDR) RATING (SDR-PR) SHALL BE IN ACCORDANCE WITH ASTM D2241. THE SDR RATING SHALL BE LIMITED TO A MINIMUM PRESSURE RATING OF 160 PSI OR GREATER AT 73.4°F AND SDR RATING OF 21 SHALL BE REQUIRED FOR PVC 1220. ALL PIPING AND FITTING SHALL BEAR THE NSF SEAL OF APPROVAL AND VISIBLY MARKED WITH THE SPECIFIC SDR RATING NUMBER. PIPE JOINTS SHALL BE PUSH-ON JOINTS WITH ELASTOMERIC SEALS (GASKETS) THAT COMPLY WITH ASTM STANDARD F477 AND SHALL BE PRESSURE RATED IN ACCORDANCE WITH ASTM D3139.

WATERMAIN TESTING, STERILIZATION AND DISINFECTION: ALL WATER MAINS SHALL BE TESTED, FLUSHED AND DISINFECTED IN ACCORDANCE WITH THE STANDARD SPECIFICATIONS FOR WATER & SEWER MAIN CONSTRUCTION IN ILLINOIS AND AWWA STANDARDS C600 AND C651. FOLLOWING SUCCESSFUL PRESSURE TESTING AND DISINFECTION PROCEDURES, WATER SAMPLES SHALL BE COLLECTED FOR BACTERIOLOGICAL ANALYSIS ON TWO CONSECUTIVE DAYS TAKEN AT 24 HOUR INTERVALS. SATISFACTORY RESULTS OF THE ANALYSIS SHALL BE OBTAINED PRIOR TO PLACING THE WATERMAIN INTO SERVICE.

WHEREVER A SEWER CROSSES UNDER A WATERMAIN, THE MINIMUM VERTICAL DISTANCE FROM THE TOP OF THE SEWER TO THE BOTTOM OF THE WATERMAIN SHALL BE 18 INCHES. FURTHERMORE, A MINIMUM HORIZONTAL DISTANCE OF 10 FEET BETWEEN SANITARY SEWERS AND WATERMANS SHALL BE MAINTAINED UNLESS: THE SEWER IS LAID IN A SEPARATE TRENCH, THE WATER MAIN HAS A MINIMUM 18" VERTICAL SEPARATION OVER THE SEWER, OR THE SEWER IS LAID IN THE SAME TRENCH WITH THE WATERMAIN LOCATED AT THE OPPOSITE SIDE ON A BENCH OF UNDISTURBED EARTH, KEEPING A MINIMUM 18" VERTICAL SEPARATION. (WATER MAIN OVER SEWER) IN ACCORDANCE WITH SECTION 370.350 OF THE ILLINOIS RECOMMENDED STANDARDS FOR SEWAGE WORK. IF EITHER THE VERTICAL OR HORIZONTAL DISTANCES DESCRIBED ABOVE CANNOT BE MAINTAINED, OR THE SEWER CROSSES ABOVE THE WATERMAIN, THE SEWER SHALL BE CONSTRUCTED TO WATERMAIN STANDARDS.


A VERTICAL SEPARATION OF EIGHTEEN (18) INCHES BETWEEN THE INVERT OF THESE SEWER OR DRAIN AND THE CROWN OF THE WATER MAIN SHALL BE MAINTAINED WHERE A WATER MAIN CROSSES UNDER A SEWER. SUPPORT THE SEWER OR DRAIN LINES TO PREVENT SETTLING AND BREAKING THE WATER MAIN, AS SHOWN ON THE PLANS OR AS APPROVED BY THE ENGINEER, WHICH SHALL BE INCLUDED IN THE COST OF THE WATER MAIN.

WHENEVER, DURING CONSTRUCTION, OPERATIONS ANY LOOSE MATERIAL IS DEPOSITED IN THE FLOW LINE OF DRAINAGE STRUCTURES SUCH THAT THE NATURAL FLOW OF WATER IS OBSTRUCTED, IT SHALL BE REMOVED AT THE CLOSE OF EACH WORKING DAY. AT THE CONCLUSION OF CONSTRUCTION OPERATIONS, ALL UTILITY STRUCTURES SHALL BE FREE FROM DIRT AND DEBRIS. THE WORK SPECIFIED ABOVE WILL NOT BE PAID FOR SEPARATELY BUT SHALL BE INCLUDED IN THE COST FOR THE STORM SEWER.

FOR WATER MAIN SHUT OFF'S, THE CONTRACTOR SHALL GIVE THE VILLAGE A MINIMUM OF 48 HOURS NOTICE. THE VILLAGE SHALL PROVIDE NOTIFICATION FORMS AND DETERMINE THE LIMIT OF THE AFFECTED AREAS. THE CONTRACTOR SHALL BE RESPONSIBLE FOR DISTRIBUTION OF THE NOTIFICATION FORMS TO ALL AFFECTED RESIDENTS.

THE CONTRACTOR SHALL NOT OPEN OR SHUT ANY WATER VALVES OR FIRE HYDRANTS WITHOUT PRIOR AUTHORIZATION FROM THE VILLAGE.

WHEN EXISTING DRAINAGE OR SEWERAGE FACILITIES ARE DISTURBED, THE CONTRACTOR SHALL PROVIDE AND MAINTAIN TEMPORARY OUTLETS AND CONNECTIONS FOR ALL PUBLIC OR PRIVATE DRAINS, SEWERS, OR CATCH BASINS, HE SHALL PROVIDE FACILITIES TO TAKE ALL STORM WATER WHICH WOULD BE RECEIVED BY THESE FACILITIES AND DISCHARGE SAME. HE SHALL ALSO PROVIDE AND MAINTAIN AN EFFICIENT PUMPING PLANT, IF NECESSARY. AND A TEMPORARY OUTLET, AND BE PREPARED AT ALL TIMES TO DISPOSE OF THE WATER RECEIVED FROM THESE TEMPORARY CONNECTIONS UNTIL SUCH TIME THAT PERMANENT CONNECTIONS WITH SEWERS ARE CONSTRUCTED AND IN SERVICE. THIS WORK SHALL BE CONSIDERED INCIDENTAL TO THE CONTRACT.

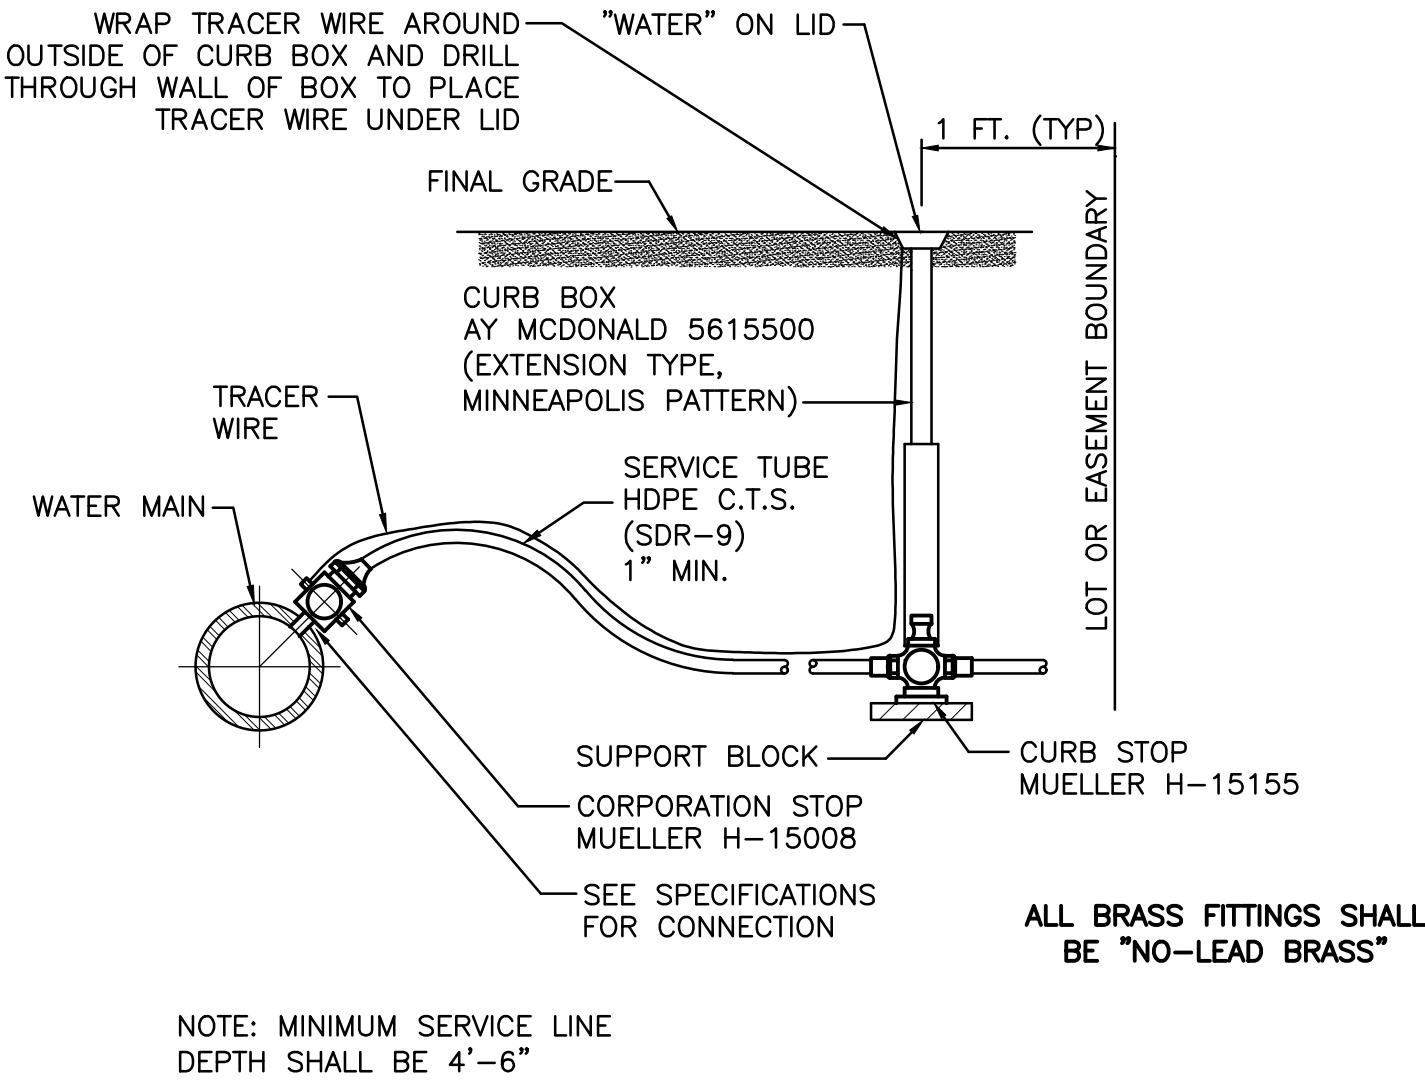


DRAWN BY: CJK	REVISIONS				
CHECKED BY: RDL	LEVEL	BY	DATE	DESCRIPTION	
DATE: 11/2023					

PERU
OTTAWA MORRIS
ILLINOIS

VILLAGE OF DEPUE
LEAD SERVICE LINE REPLACEMENT
2026

NOTES

BIDDING PLANS		CURRENT AS OF: 08/10/2026	
		SCALE: AS NOTED	SHEET 2
		FILE NO.: 9990.02	OF 21

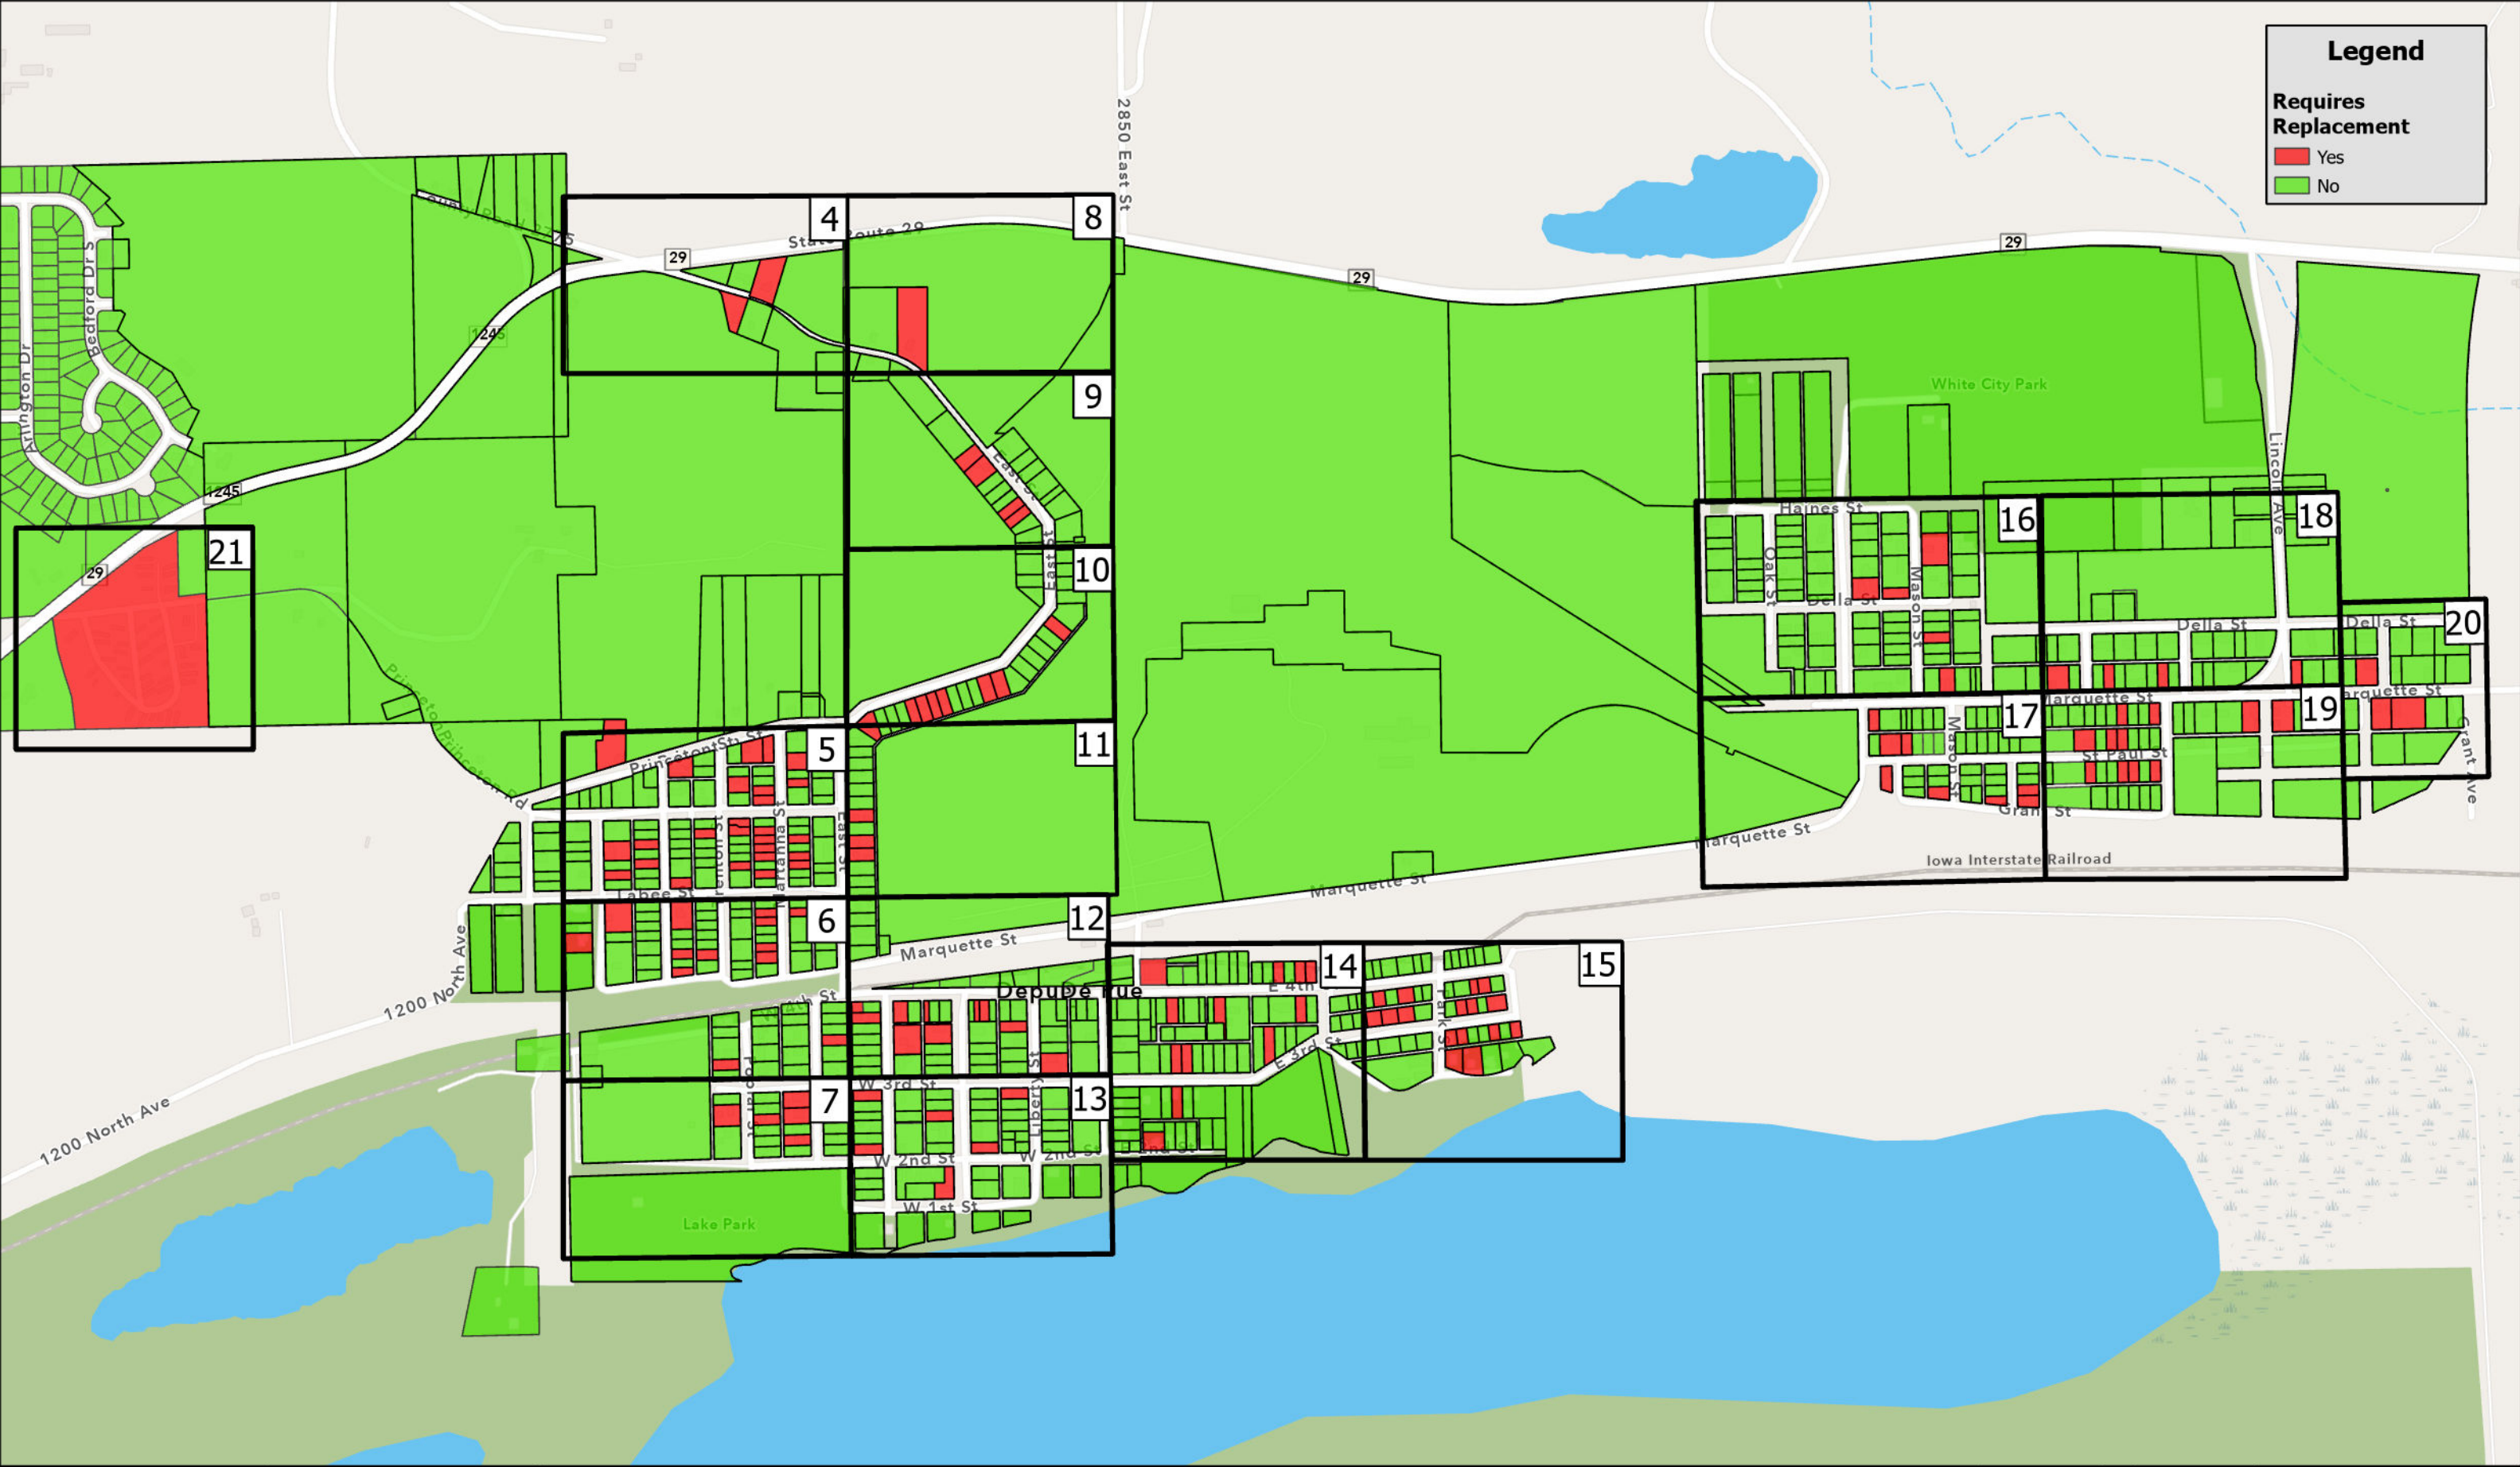



Lead Services: 27

Legend

- BBOX
- Watermain
- Main Valve
- Hydrant
- Water Service

Requires Replacement

- Yes
- No

Exact location of water services shall be confirmed by contractor prior to construction.

Type of Water Service Line Box to Meter Connection (Finished, Unfinished Basement, Crawl, Slab) to be determined in field by contractor and approved by Engineer prior to construction.

To be paid as Water Service Line Box to Meter, Type specified, Size specified.





DRAWN BY: TL	 Chamlin & Associates ENGINEERS • SURVEYORS • PLANNERS	DEPUE LEAD SERVICE REPLACEMENT			DATE: 8/5/26
CHECKED BY: RL		DEPUE, IL			JOB NO: 9990.02
SCALE: 1:1,150					SHEET 6 OF 21



DRAWN BY: TL	 Chamlin & Associates ENGINEERS • SURVEYORS • PLANNERS	DEPUE LEAD SERVICE REPLACEMENT			DATE: 8/5/26
CHECKED BY: RL					JOB NO: 9990.02
SCALE: 1:1,000		DEPUE, IL			SHEET 7 OF 21



Lead Services: 1

Legend

- BBOX
- Watermain
- Main Valve
- Hydrant
- Water Service

Requires Replacement

- Yes
- No

Exact location of water services shall be confirmed by contractor prior to construction.

Type of Water Service Line Box to Meter Connection (Finished, Unfinished Basement, Crawl, Slab) to be determined in field by contractor and approved by Engineer prior to construction.

To be paid as Water Service Line Box to Meter, Type specified, Size specified.

DRAWN BY: TL	 Chamlin & Associates ENGINEERS • SURVEYORS • PLANNERS	DEPUE LEAD SERVICE REPLACEMENT			DATE: 8/5/26
CHECKED BY: RL					JOB NO: 9990.02
SCALE: 1:1,000		DEPUE, IL			SHEET 8 OF 21



DRAWN BY: TL	 Chamlin & Associates ENGINEERS • SURVEYORS • PLANNERS	DEPUE LEAD SERVICE REPLACEMENT			DATE: 8/5/26
CHECKED BY: RL					JOB NO: 9990.02
SCALE: 1:1,000		DEPUE, IL			SHEET 9 OF 21



Lead Services: 8

Legend

- BBOX
- Watermain
- Main Valve
- Hydrant
- Water Service

Requires Replacement

- Yes
- No

Exact location of water services shall be confirmed by contractor prior to construction.

Type of Water Service Line Box to Meter Connection (Finished, Unfinished Basement, Crawl, Slab) to be determined in field by contractor and approved by Engineer prior to construction.


To be paid as Water Service Line Box to Meter, Type specified, Size specified.



Page 5

DRAWN BY: TL	 Chamlin & Associates ENGINEERS • SURVEYORS • PLANNERS	DEPUE LEAD SERVICE REPLACEMENT			DATE: 8/5/26
CHECKED BY: RL					JOB NO: 9990.02
SCALE: 1:1,000		DEPUE, IL			SHEET 11 OF 21

Page 6

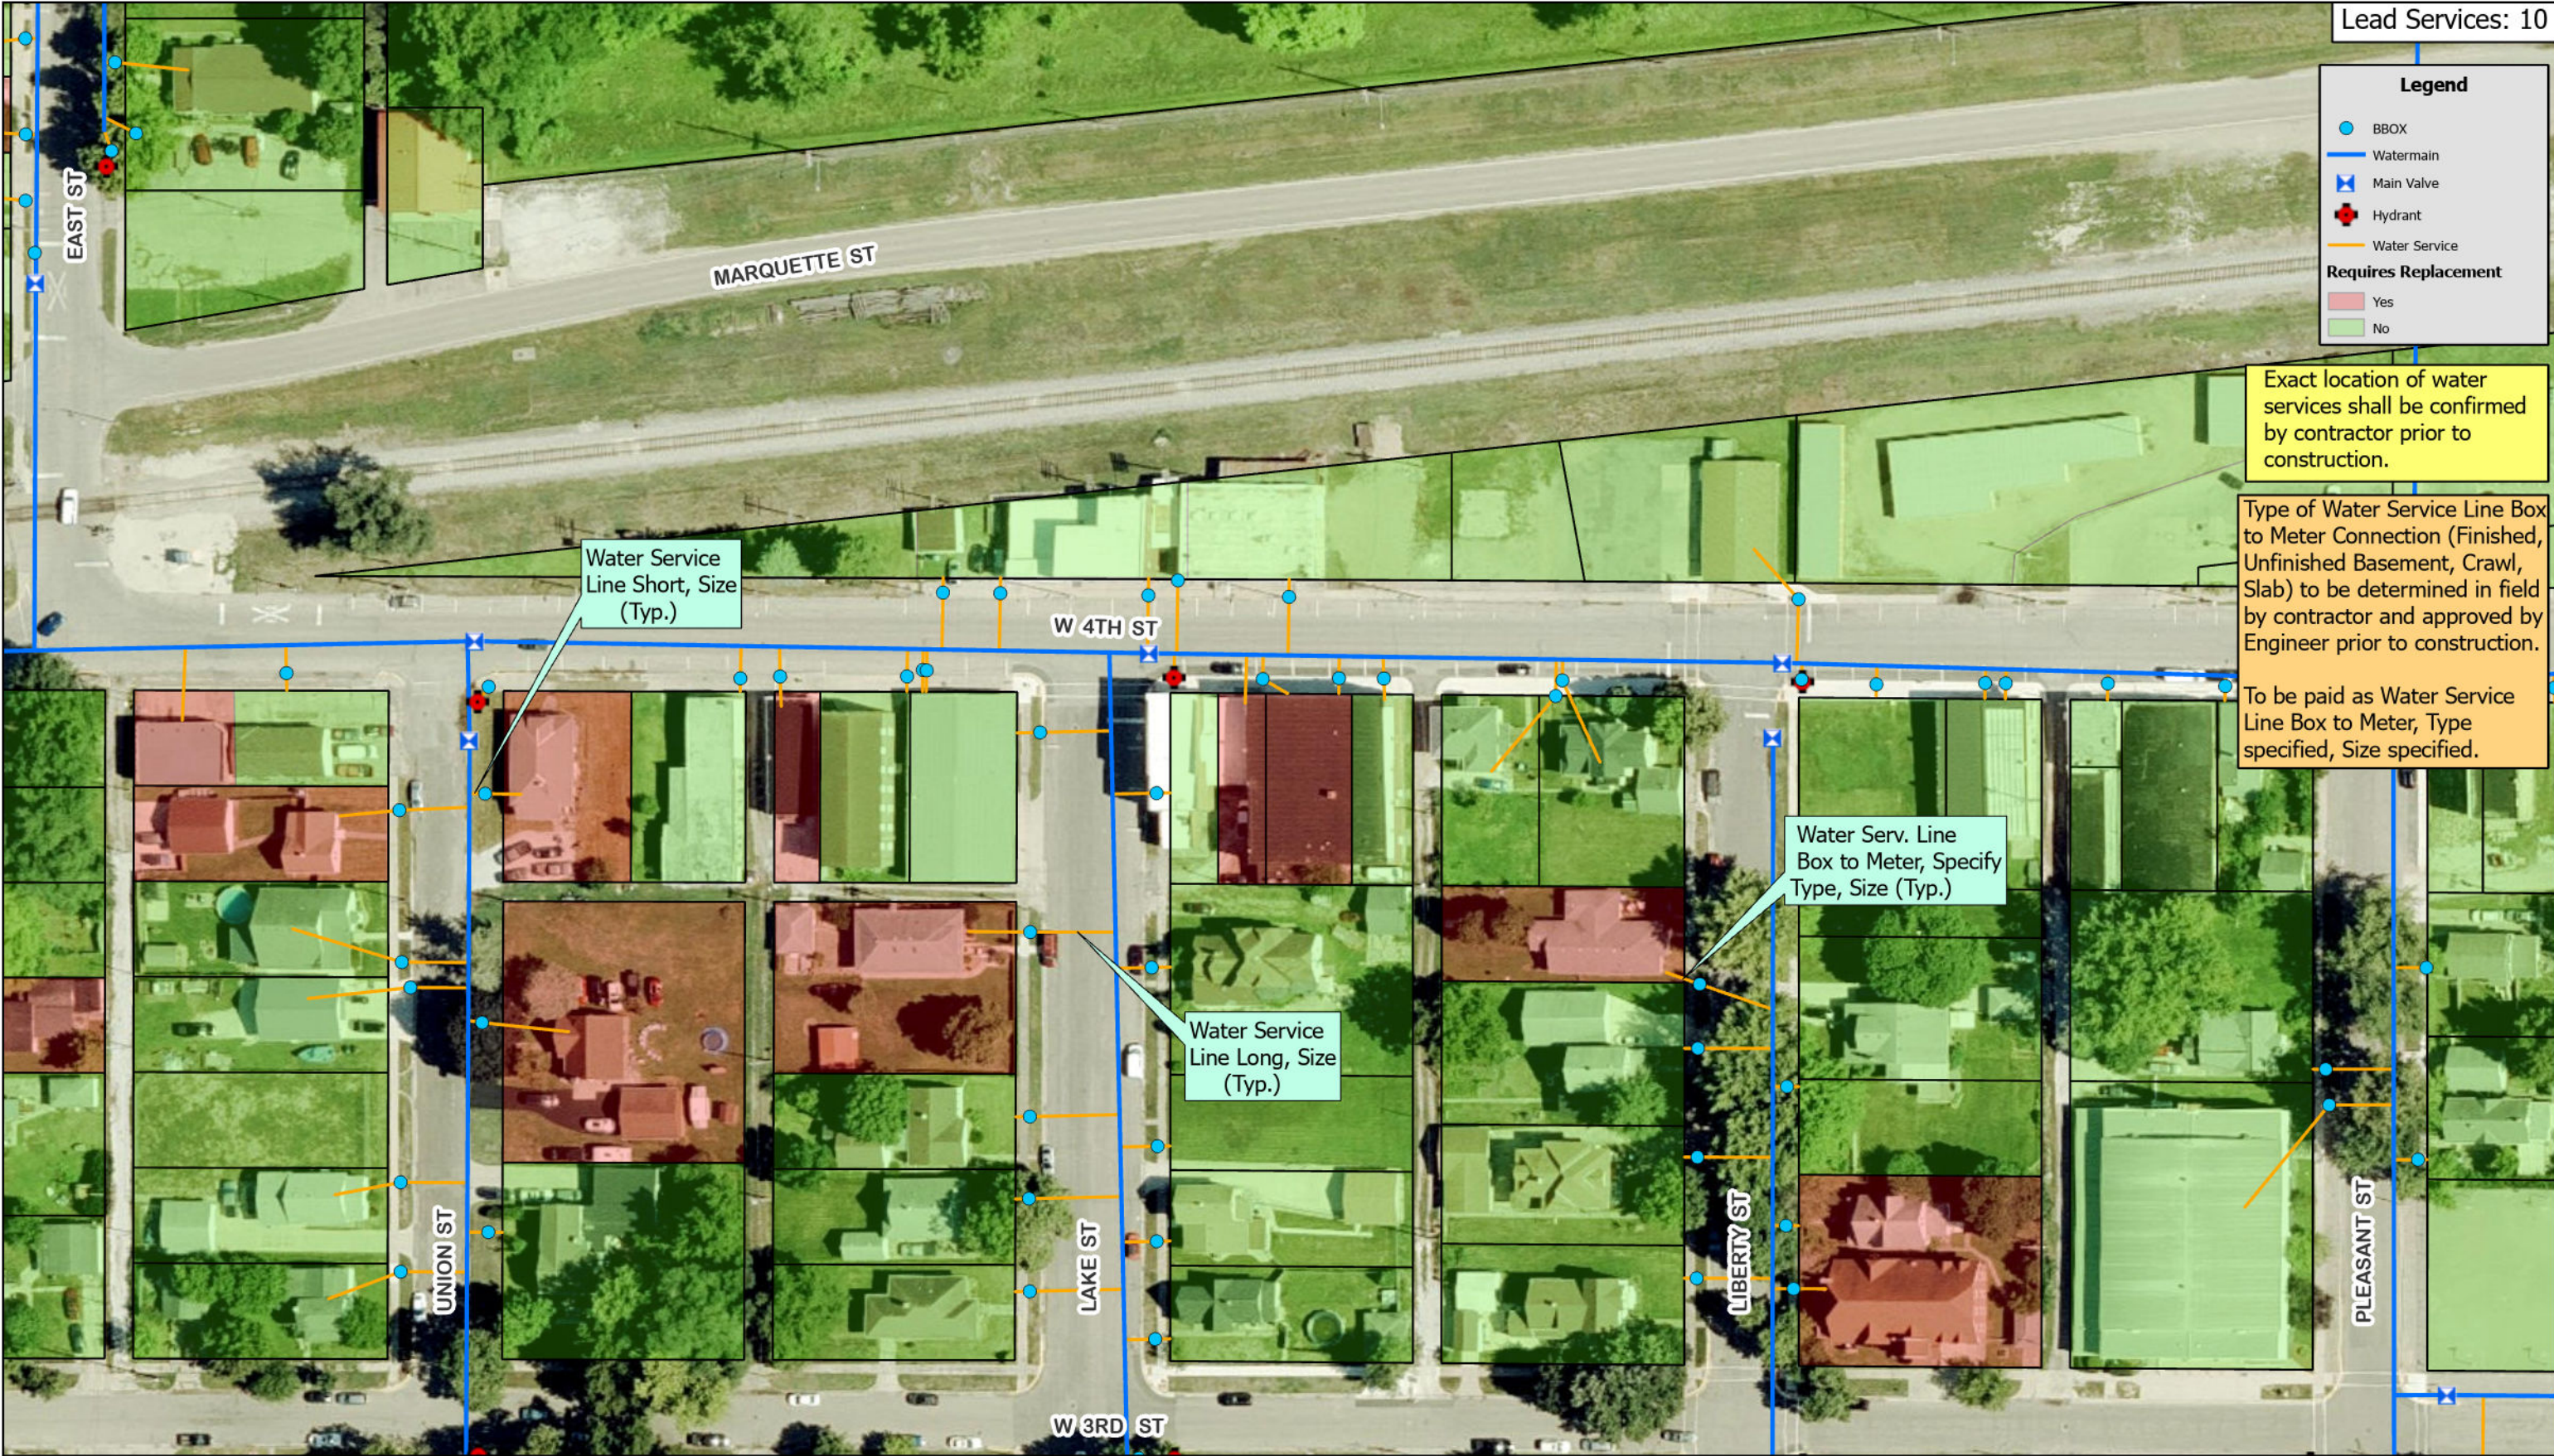



DRAWN BY: TL	 Chamlin & Associates ENGINEERS • SURVEYORS • PLANNERS	DEPUE LEAD SERVICE REPLACEMENT			DATE: 8/5/26
CHECKED BY: RL					JOB NO: 9990.02
SCALE: 1:1,000		DEPUE, IL			SHEET 13 OF 21

Lead Services: 12

Legend

- BBOX
- Watermain
- Main Valve
- Hydrant
- Water Service

Requires Replacement

- Yes
- No

Exact location of water services shall be confirmed by contractor prior to construction.

Type of Water Service Line Box to Meter Connection (Finished, Unfinished Basement, Crawl, Slab) to be determined in field by contractor and approved by Engineer prior to construction.

To be paid as Water Service Line Box to Meter, Type specified, Size specified.



Page 12

Page 13

Page 15



Legend

- BBOX
- Watermain
- Main Valve
- Hydrant
- Water Service


Requires Replacement

- Yes
- No

Exact location of water services shall be confirmed by contractor prior to construction.

Type of Water Service Line Box to Meter Connection (Finished, Unfinished Basement, Crawl, Slab) to be determined in field by contractor and approved by Engineer prior to construction.

To be paid as Water Service Line Box to Meter, Type specified, Size specified.

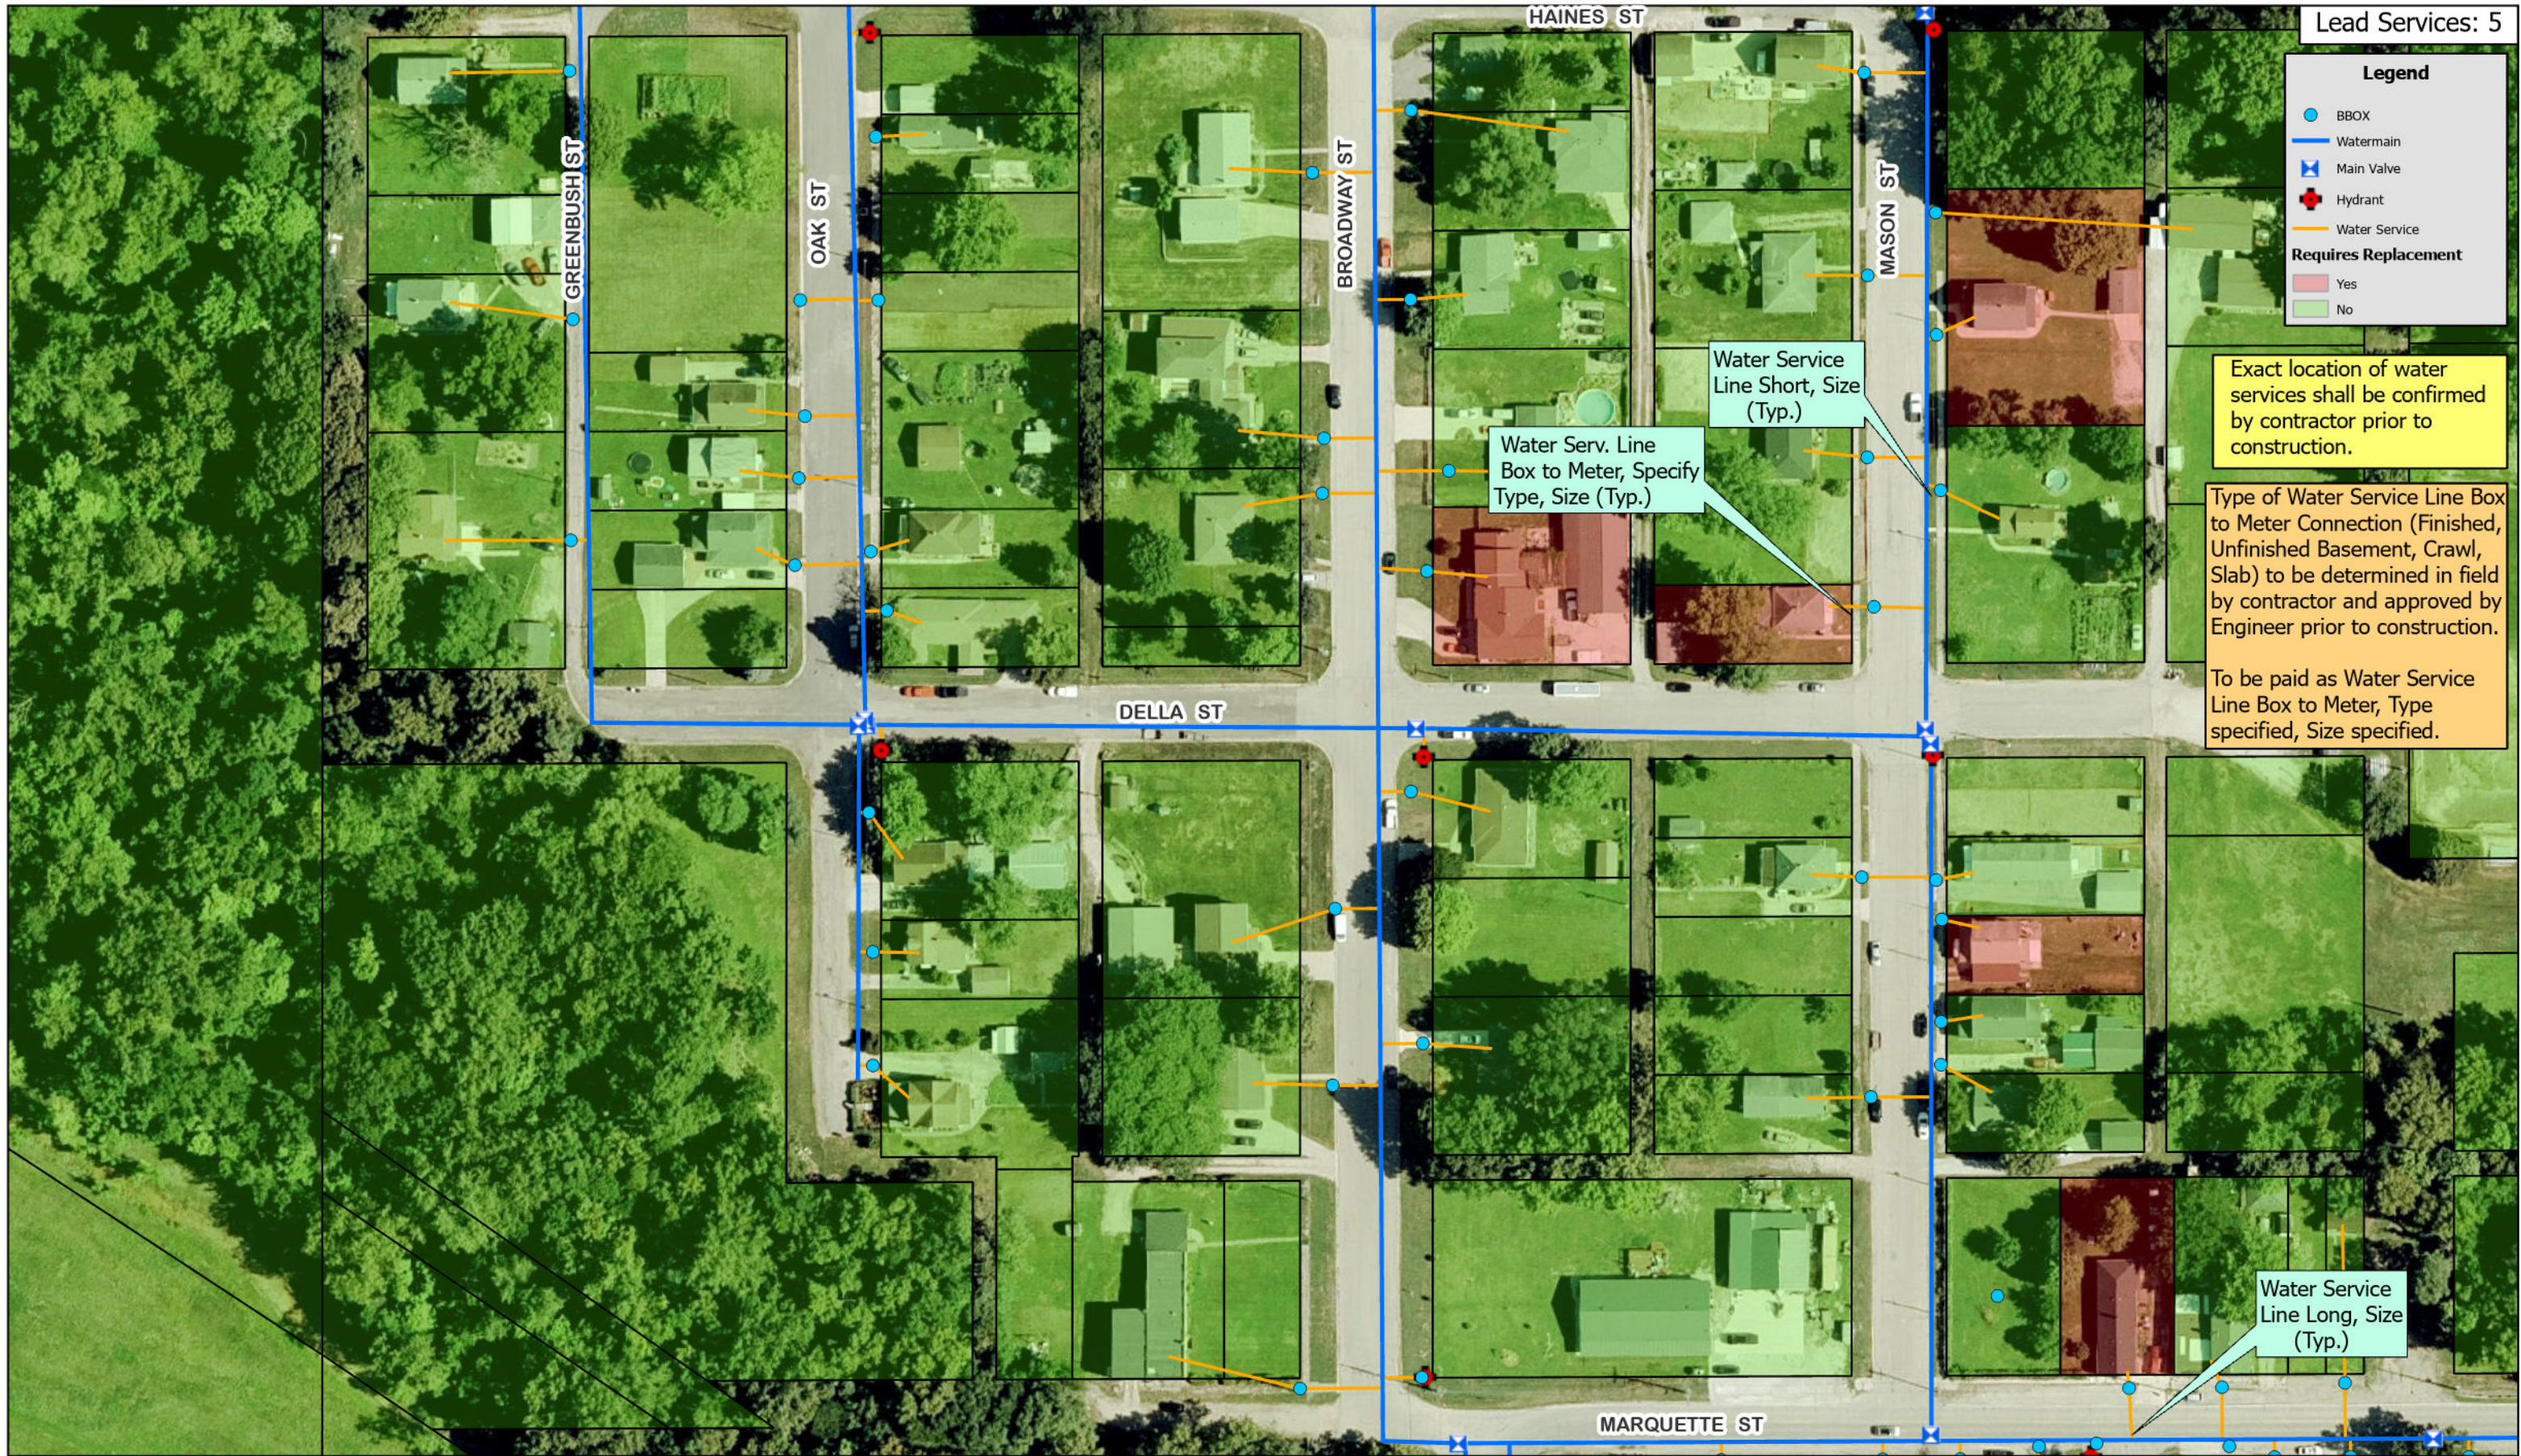

DRAWN BY: TL CHECKED BY: RL SCALE: 1:1,175	 Chamlin & Associates ENGINEERS • SURVEYORS • PLANNERS	DEPUE LEAD SERVICE REPLACEMENT DEPUE, IL		DATE: 8/5/26 JOB NO: 9990.02 SHEET 16 OF 21
--	---	--	---	---

Lead Services: 8

Legend

- BBOX
- Watermain
- Main Valve
- Hydrant
- Water Service

Requires Replacement

- Yes
- No


Exact location of water services shall be confirmed by contractor prior to construction.

Type of Water Service Line Box to Meter Connection (Finished, Unfinished Basement, Crawl, Slab) to be determined in field by contractor and approved by Engineer prior to construction.

To be paid as Water Service Line Box to Meter, Type specified, Size specified.



DRAWN BY: TL	 Chamlin & Associates ENGINEERS • SURVEYORS • PLANNERS	DEPUE LEAD SERVICE REPLACEMENT			DATE: 8/5/26
CHECKED BY: RL		DEPUE, IL			JOB NO: 9990.02
SCALE: 1:1,000					SHEET 17 OF 21

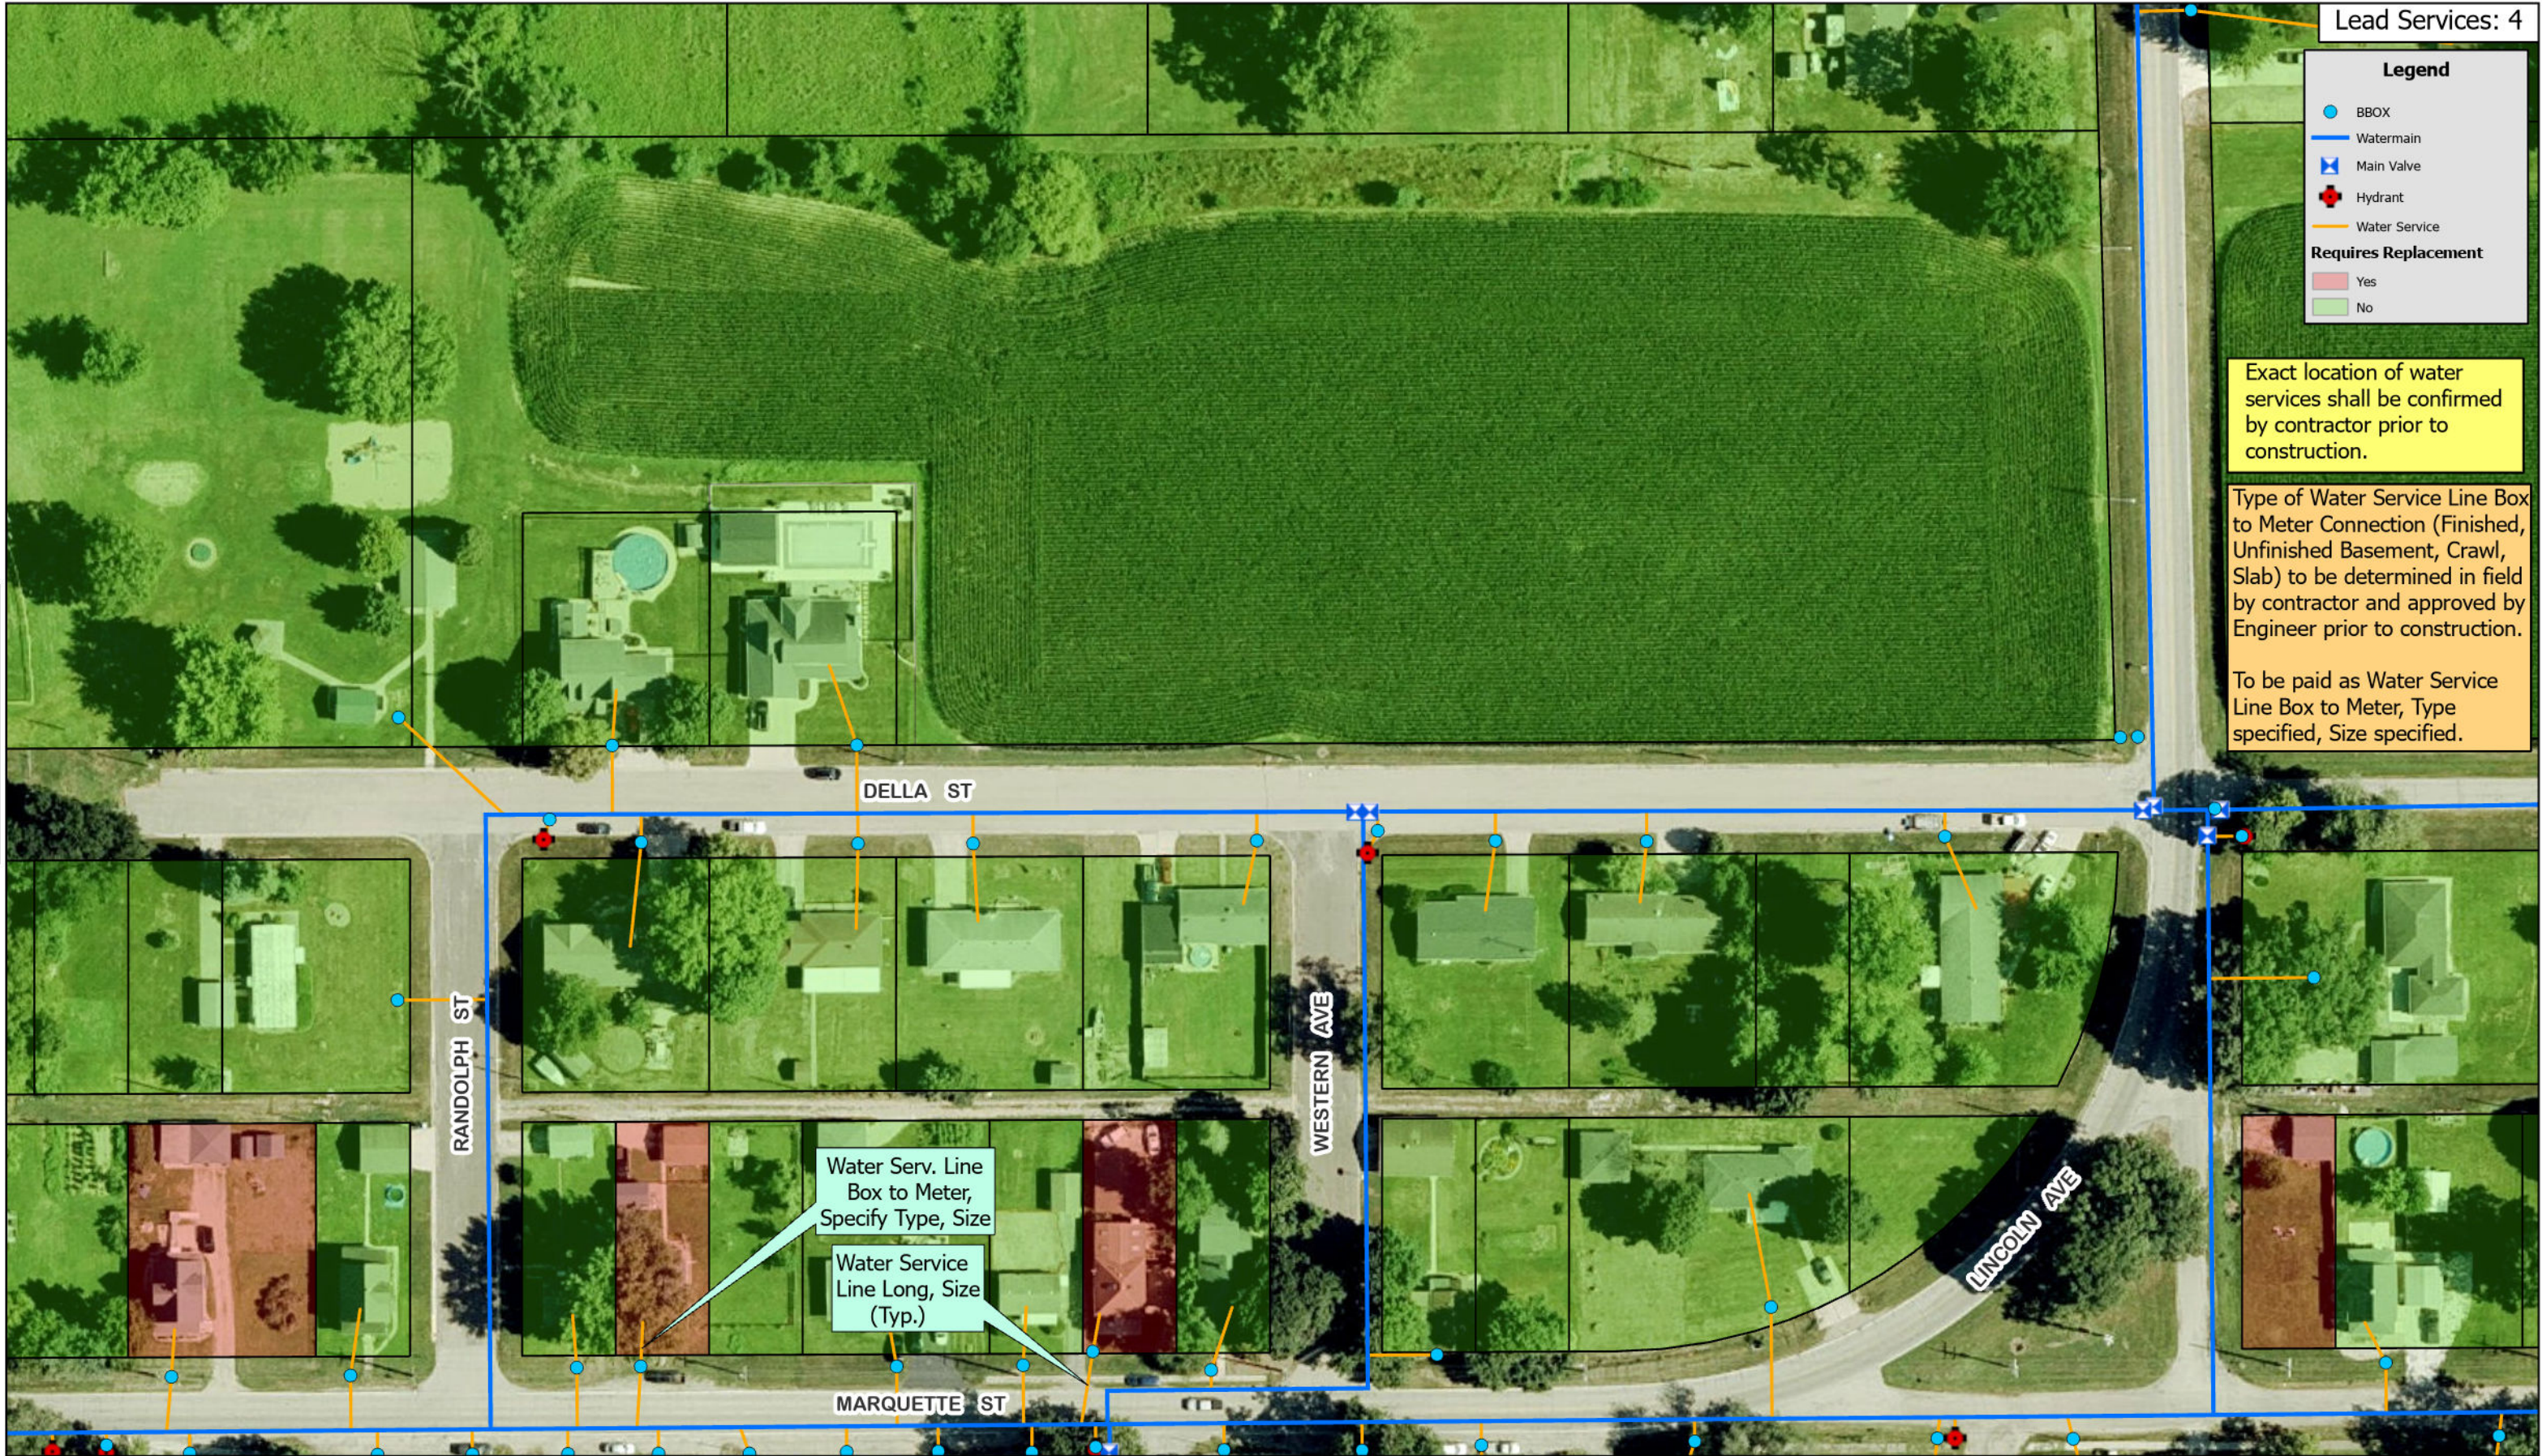



Lead Services: 12

Legend

- BBOX
- Watermain
- Main Valve
- Hydrant
- Water Service
- Requires Replacement**
 - Yes
 - No

Exact location of water services shall be confirmed by contractor prior to construction.

Type of Water Service Line Box to Meter Connection (Finished, Unfinished Basement, Crawl, Slab) to be determined in field by contractor and approved by Engineer prior to construction.

To be paid as Water Service Line Box to Meter, Type specified, Size specified.

DRAWN BY: TL	 Chamlin & Associates ENGINEERS • SURVEYORS • PLANNERS	DEPUE LEAD SERVICE REPLACEMENT			DATE: 8/5/26
CHECKED BY: RL					JOB NO: 9990.02
SCALE: 1:1,000		DEPUE, IL			SHEET 19 OF 21

Page 18

Page 19



DRAWN BY: TL	 Chamlin & Associates ENGINEERS • SURVEYORS • PLANNERS	DEPUE LEAD SERVICE REPLACEMENT			DATE: 8/5/26
CHECKED BY: RL					JOB NO: 9990.00
SCALE: 1:1,000		DEPUE, IL			SHEET 20 OF 21



Lead Services: 1

Legend

- BBOX
- Watermain
- Main Valve
- Hydrant
- Water Service

Requires Replacement

- Yes
- No

Exact location of water services shall be confirmed by contractor prior to construction.

Type of Water Service Line Box to Meter Connection (Finished, Unfinished Basement, Crawl, Slab) to be determined in field by contractor and approved by Engineer prior to construction.

To be paid as Water Service Line Box to Meter, Type specified, Size specified.

The number of lead service replacements in this section will need to be field verified.

DRAWN BY: TL	 Chamlin & Associates ENGINEERS • SURVEYORS • PLANNERS	DEPUE LEAD SERVICE REPLACEMENT		DATE: 8/5/26
CHECKED BY: RL				JOB NO: 9990.00
SCALE: 1:1,300		DEPUE, IL		SHEET 21 OF 21